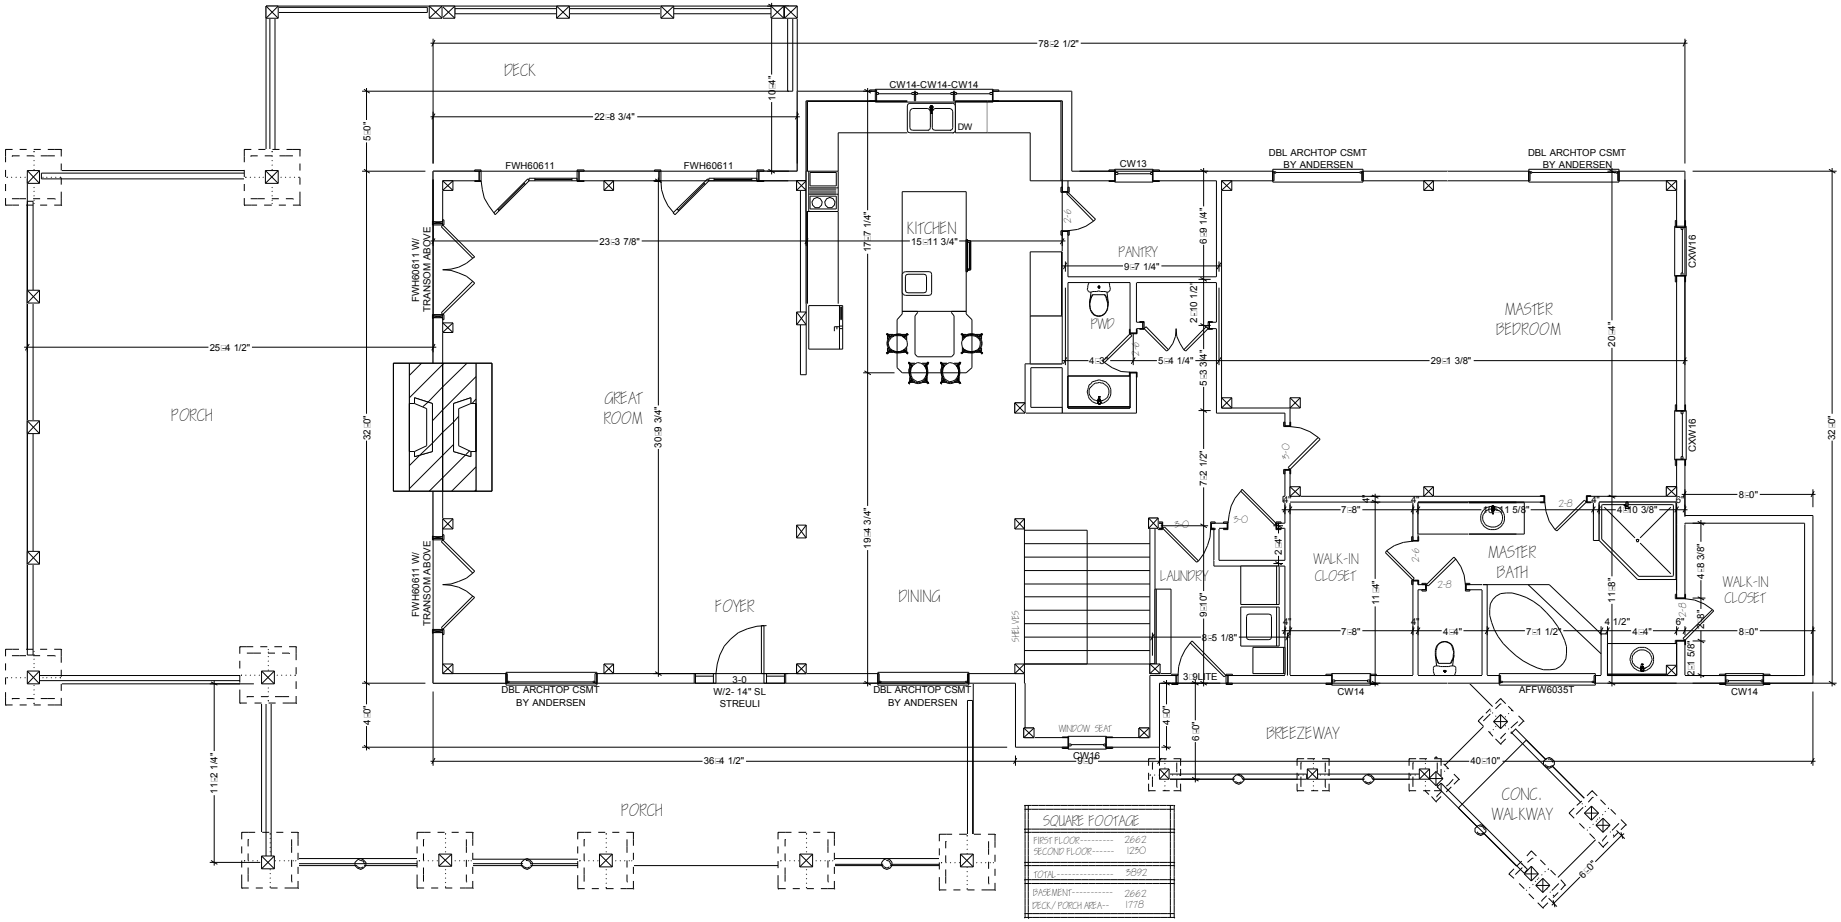

SQUARE FOOTAGE	
FIRST FLOOR----------	2662
SECOND FLOOR------	1230
TOTAL----------	3892
BASEMENT----------	2662
DECK / PORCH AREA--	1778

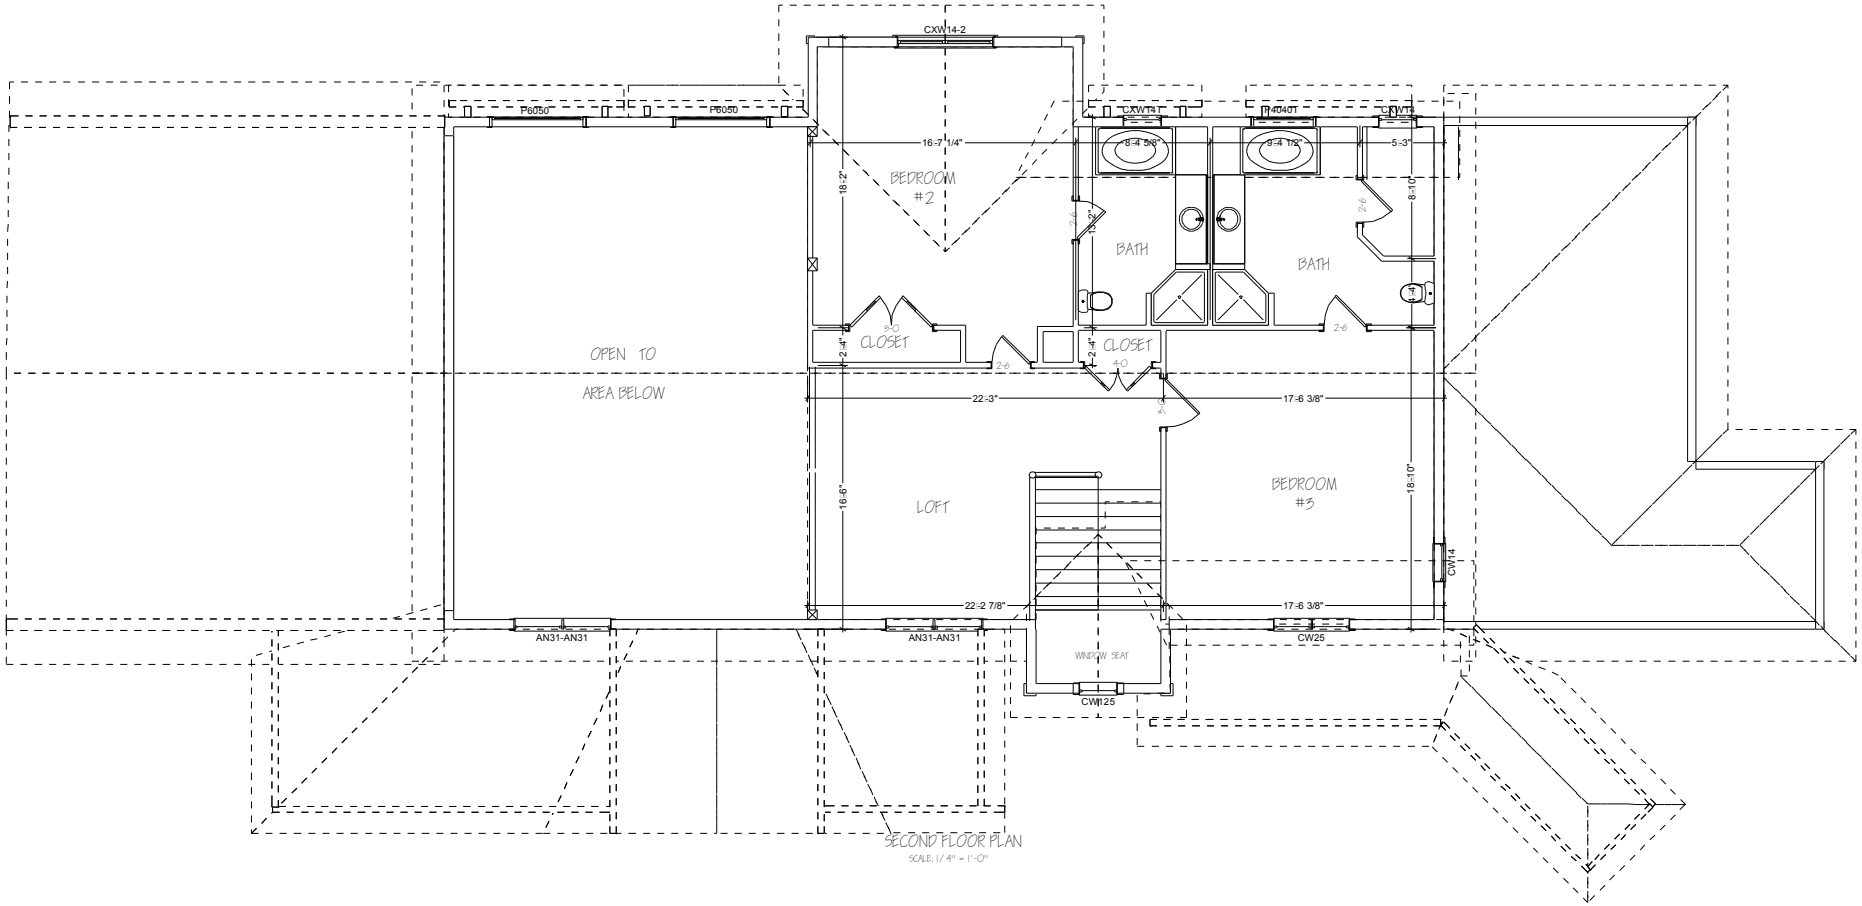

SECOND FLOOR PLAN

SCALE: 1/4" = 1'-0"

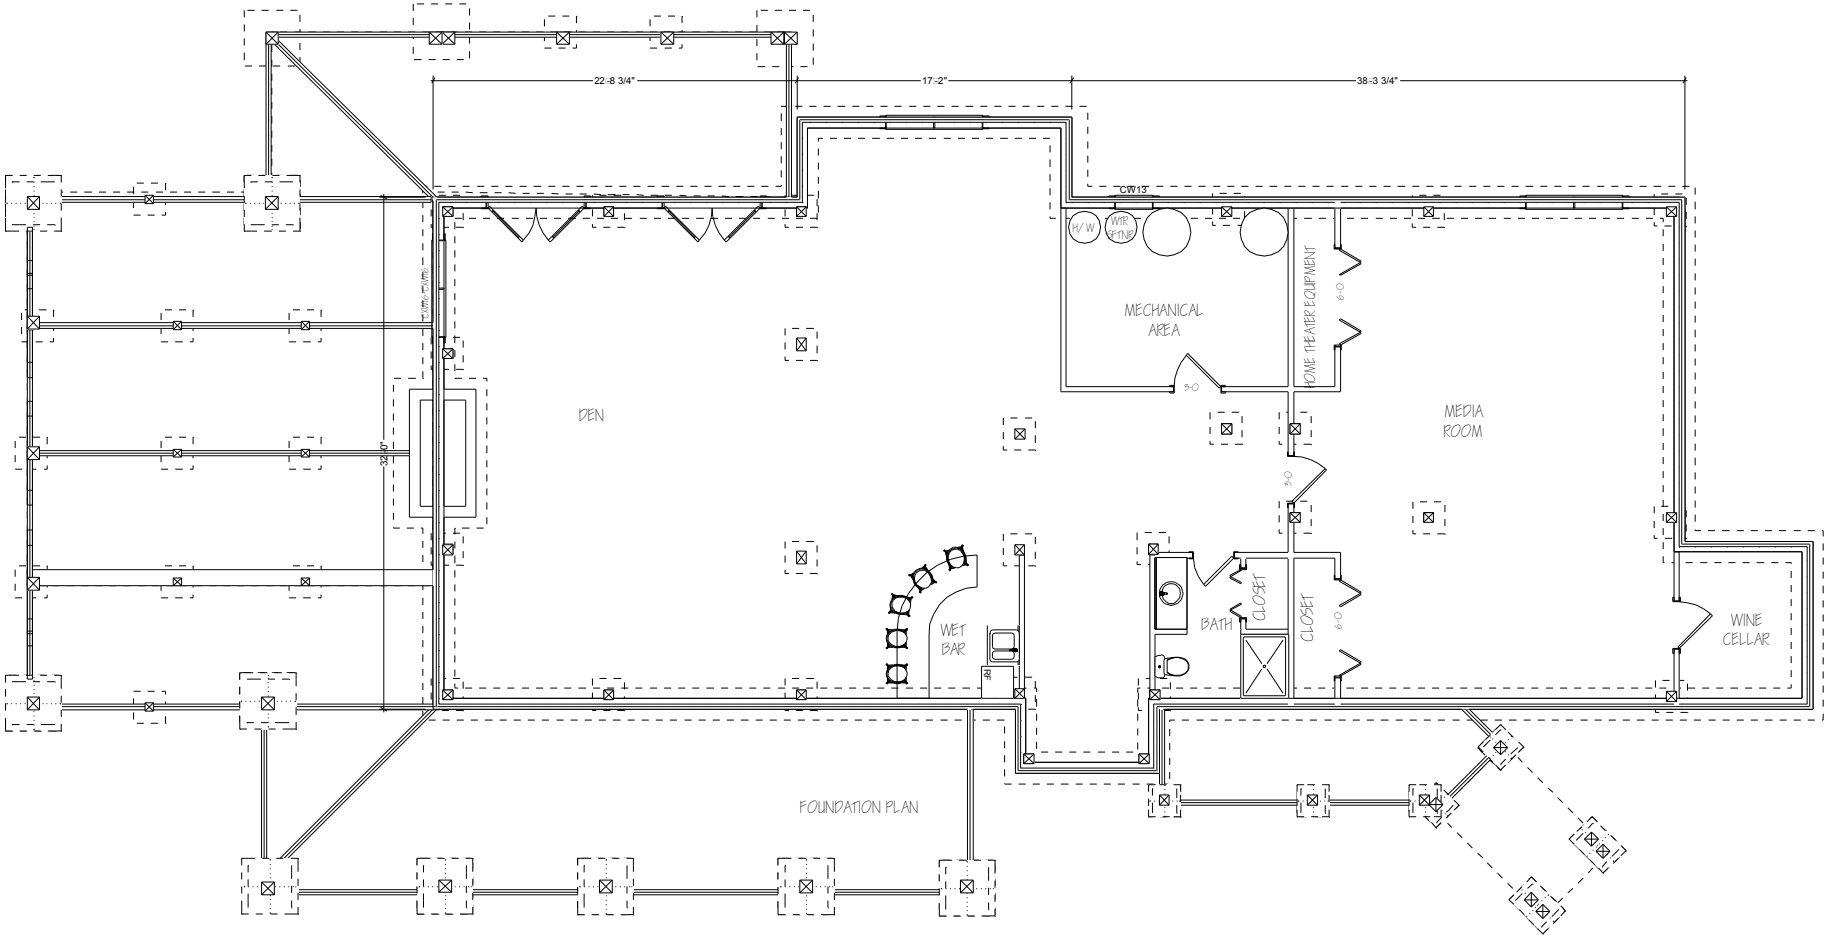
22'-8 3/4"
17'-2"
38'-3 3/4"
CW13
H/W
WTR FTNR
MECHANICAL AREA
HOME THEATER EQUIPMENT
6'-0
3'-0
DEN
MEDIA ROOM
32'-0"
WET BAR
BATH
CLOSET
CLOSET
WINE CELLAR
FOUNDATION PLAN